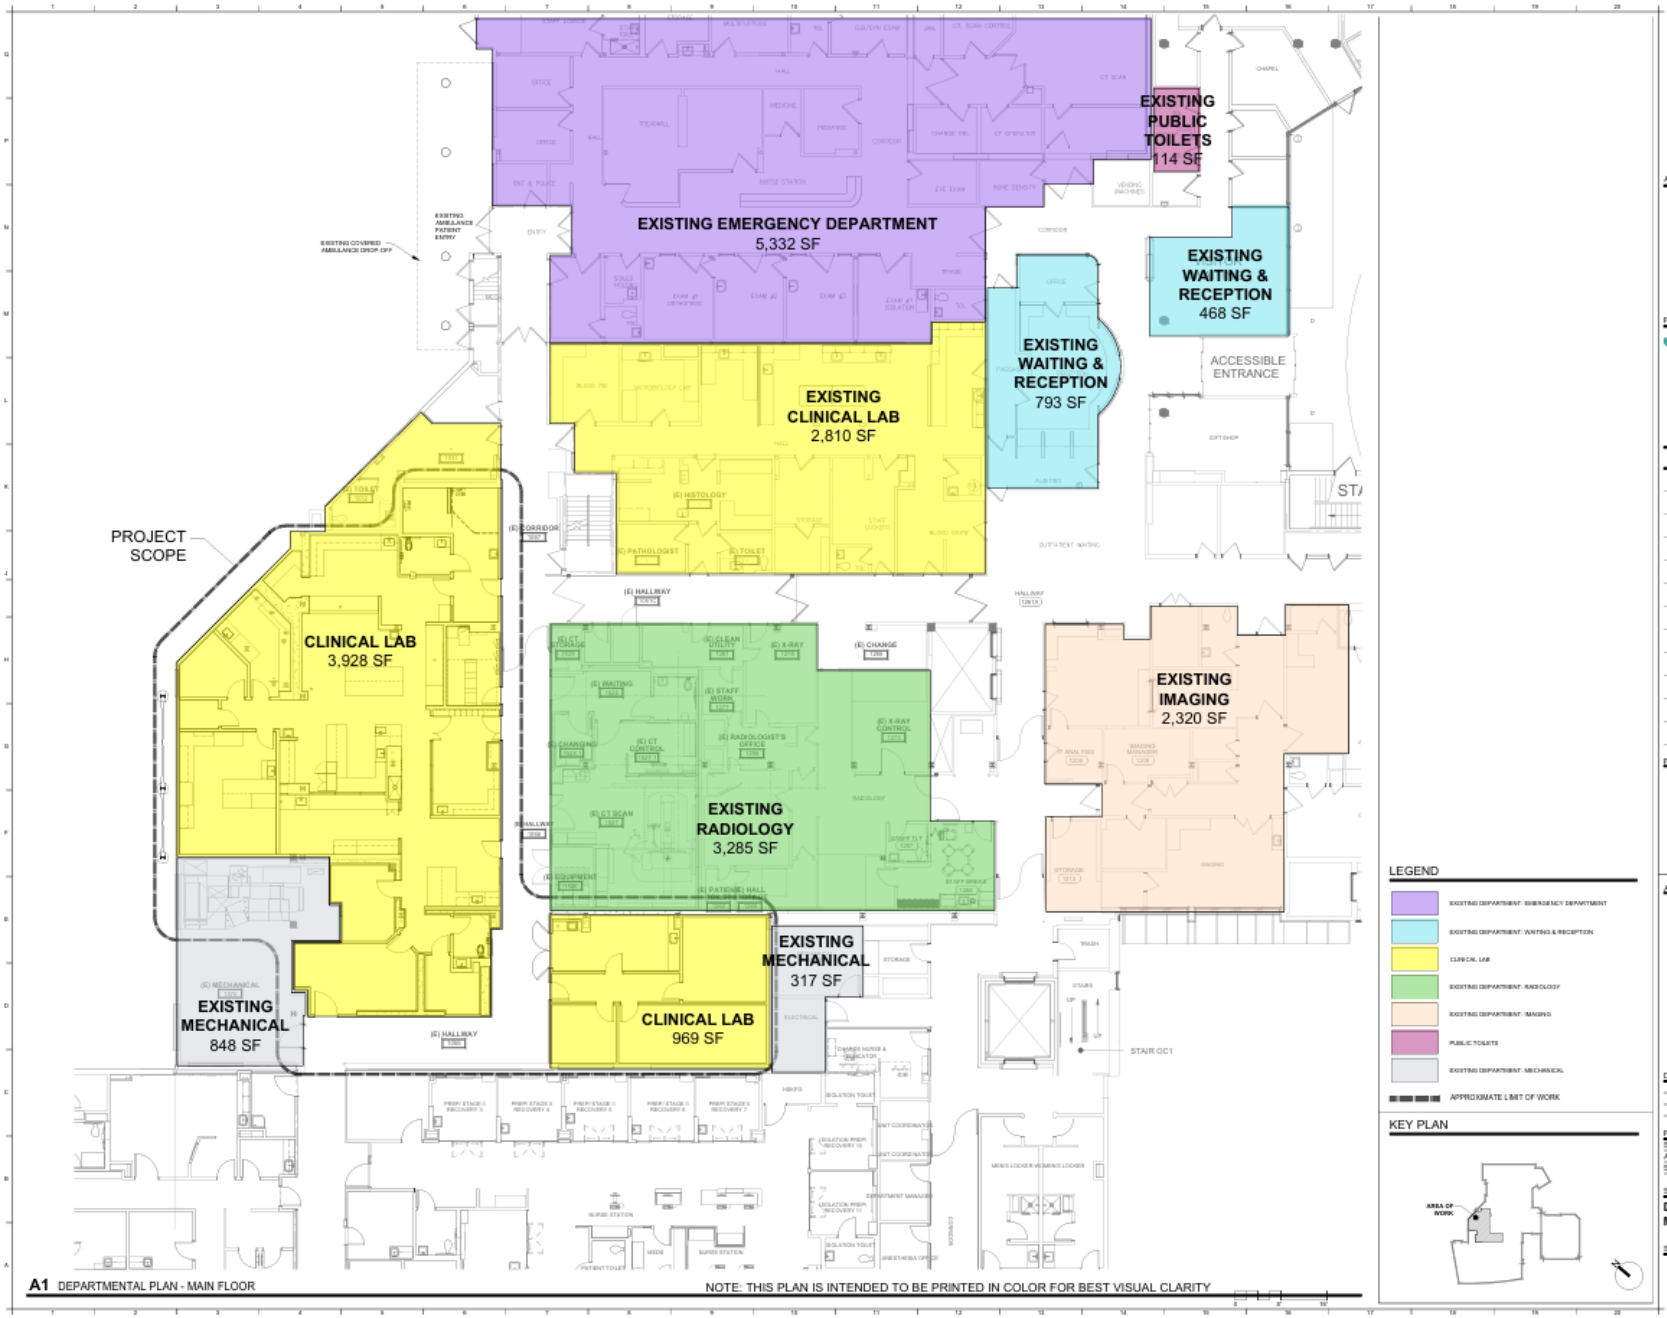

A1 DEPARTMENTAL PLAN - MAIN FLOOR

NOTE: THIS PLAN IS INTENDED TO BE PRINTED IN COLOR FOR BEST VISUAL CLARITY

ARCHITECT

Savely Healthcare Architects
ARCHITECTURE + PLANNING + DESIGN
505 Technology Drive, Suite 175
Irvine, CA 92618
(949) 431-0071

PROJECT

PeaceHealth
KETCHIKAN MEDICAL CENTER - LAB RELOCATION
3100 TONGASS AVE
KETCHIKAN, AK 99901

NO.	DATE	REVISIONS
	2026-08-12	ISSUED FOR REVISED S.D. CLIENT APPROVAL
	2026-10-08	DESIGN DEVELOPMENT

PROFESSIONAL SEALS

AGENCY APPROVAL

DRAWN BY	CHECKED BY	DATE
PK	MKML	10/07/2026

PROJECT NUMBER
SHA # 25PH-50.000
AHJ #
SCALE: 1/8"= 1'-0"

SHEET TITLE
DEPARTMENTAL PLAN - MAIN FLOOR

SHEET NUMBER
G100

Sensitivity: General Business Use. This document contains proprietary information and is intended for business use only.

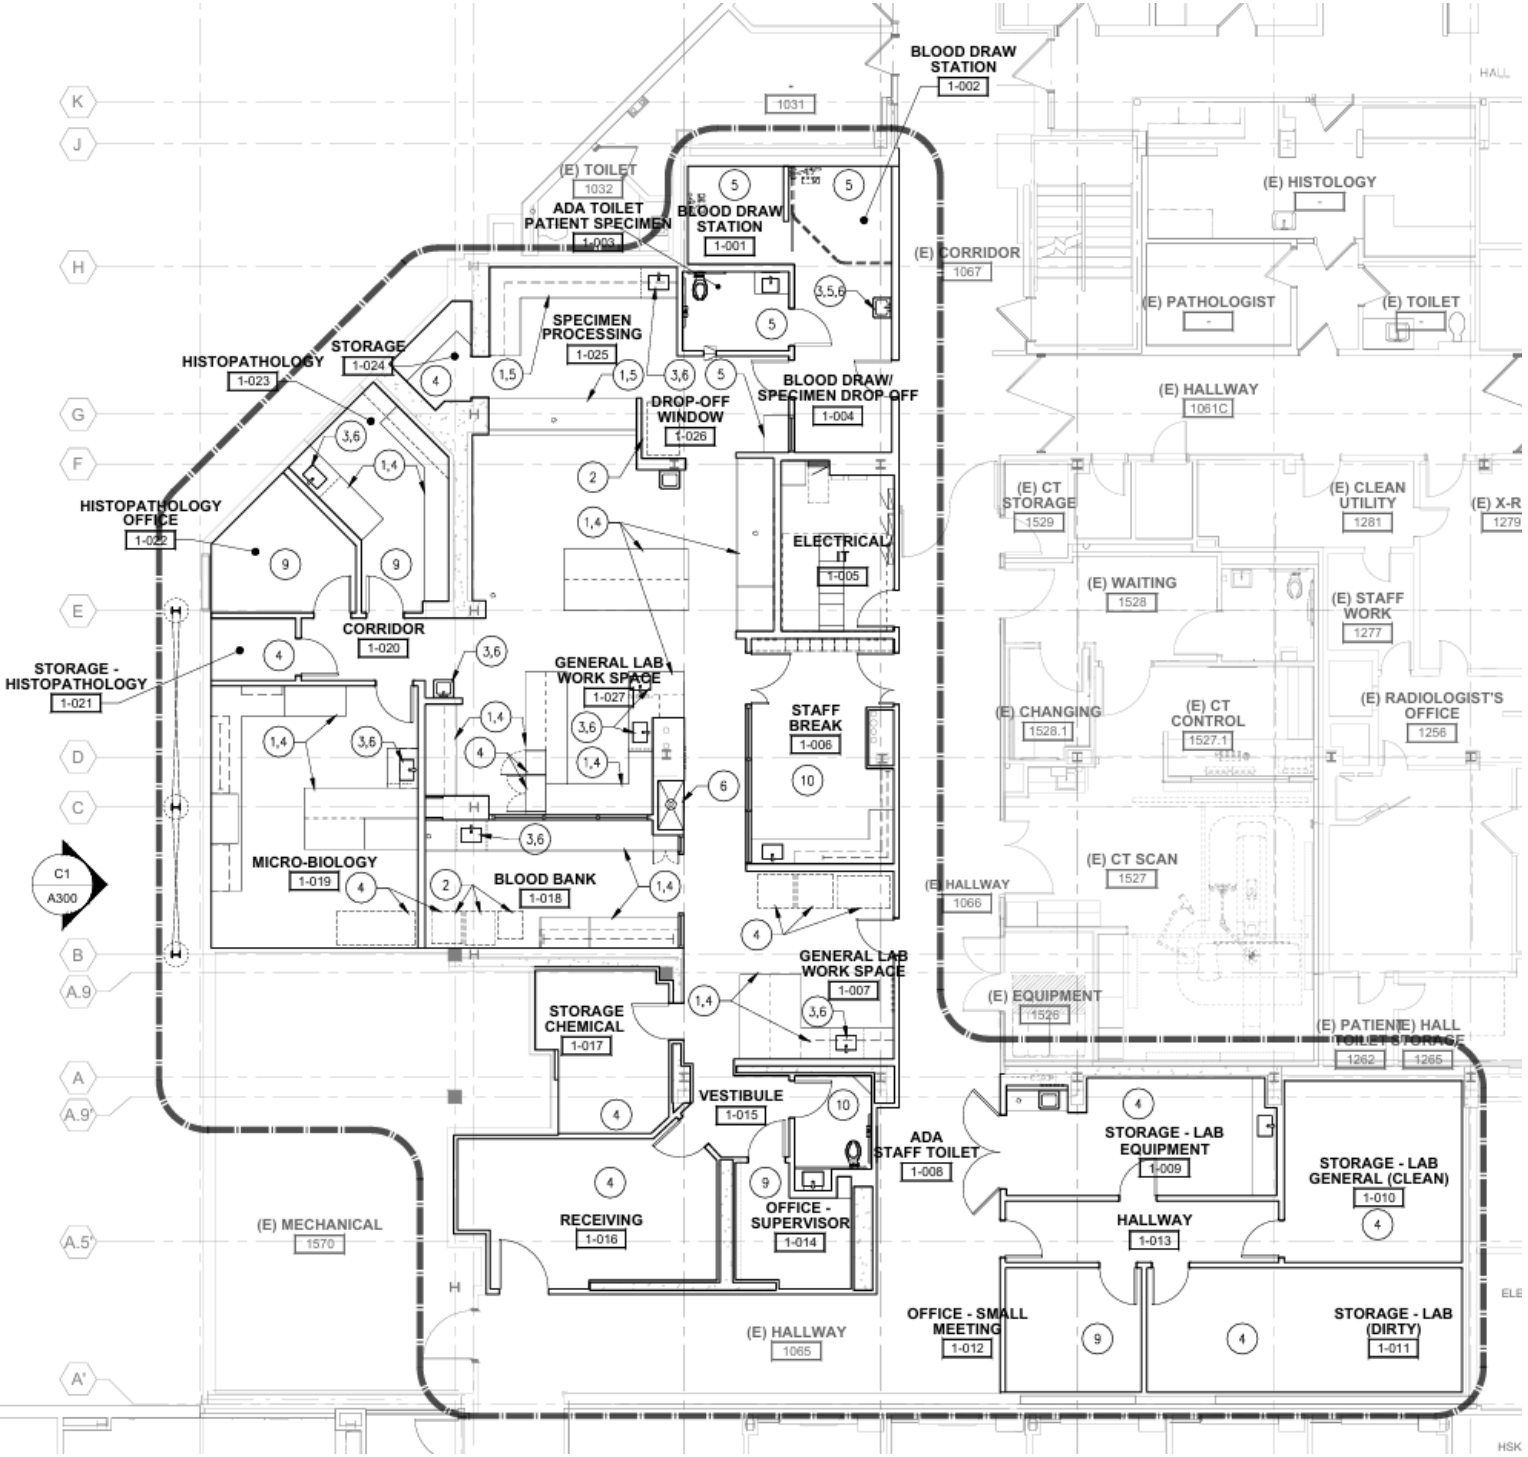

Sensitivity: General Business Use. This document contains proprietary information and is intended for business use only.